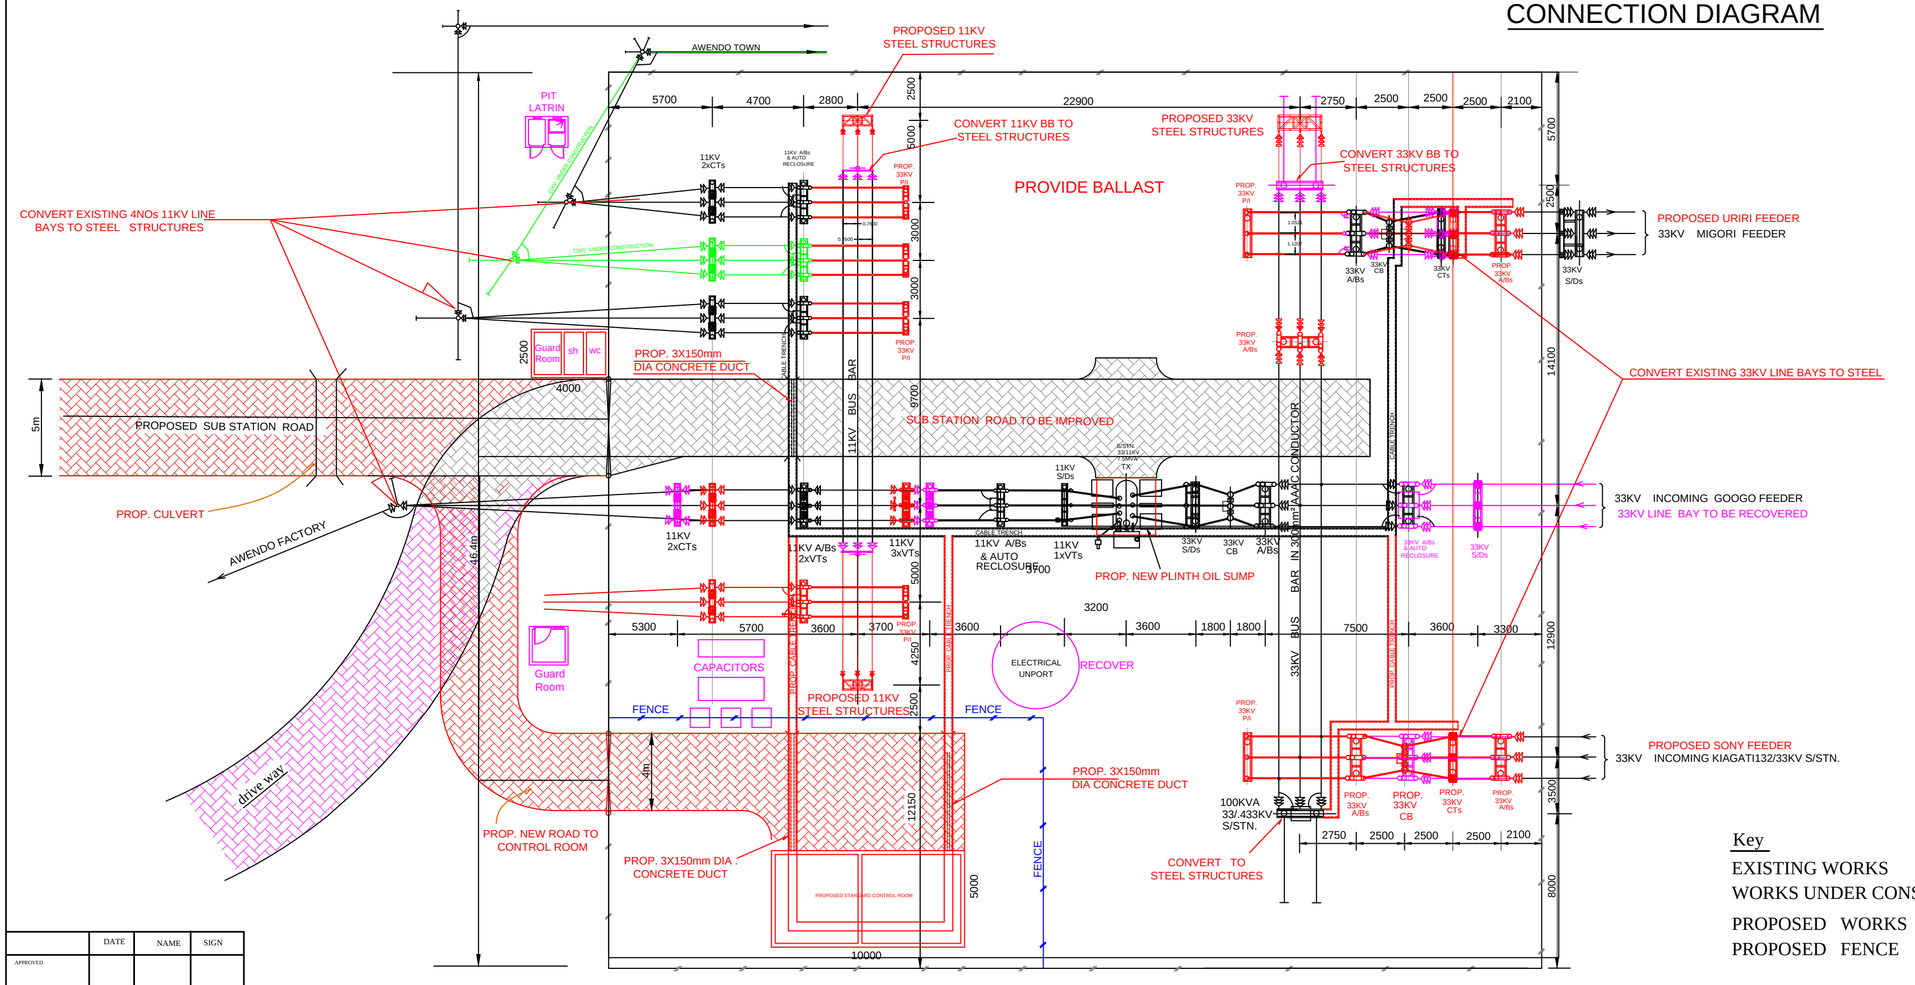

CONNECTION DIAGRAM

SHEET 2A

	DATE	NAME	SIGN
APPROVED			
CHECKED ENGINEER I/C		V.Odhiambo	
CHECKED PRINCIPAL D/MAN		L.Obaro	
DRAWN	09-02-2016	S.M.Kimani	Kimani
TRACED			

REV 1 2 3 4 5 6 7

GENERAL ARRANGEMENT OF AWENDO 33/11KV S/STN. - MIGORI

SCALE 1:150

K.P.& L.Co LTD

SK No: 07587/A