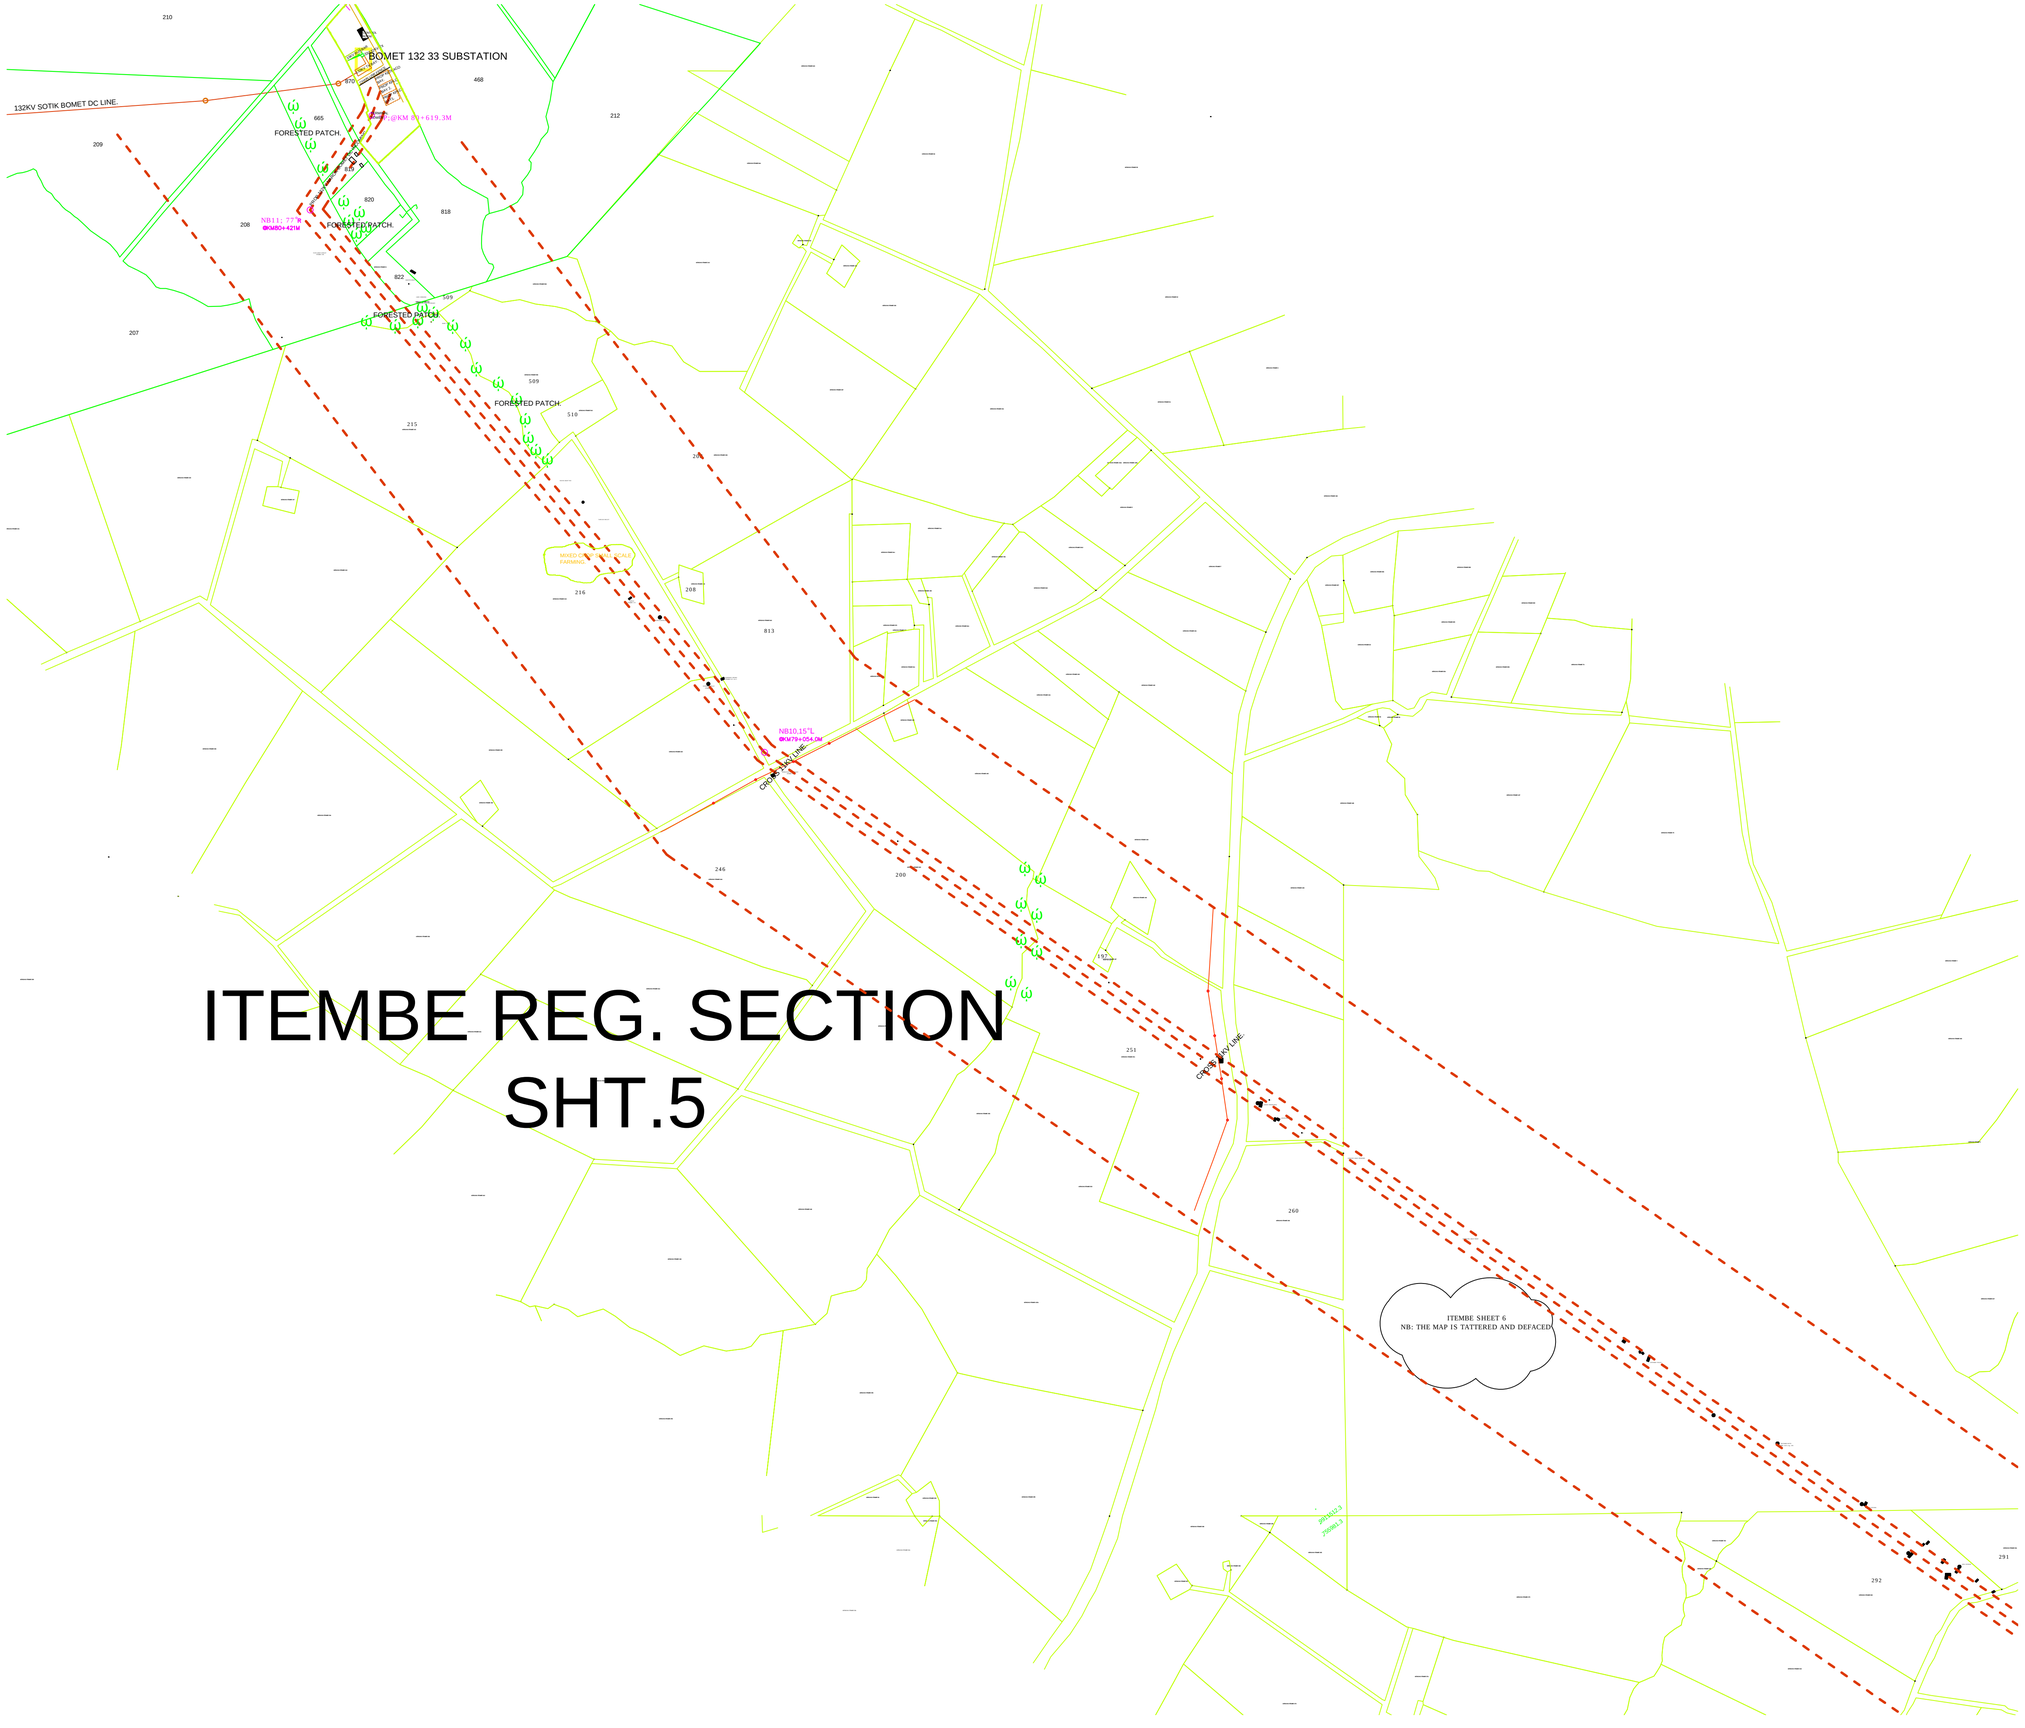
BOMET 132 33 SUBSTATION
132KV SOTIK BOMET DC LINE
FORESTED PATCH
FORESTED PATCH
FORESTED PATCH
FORESTED PATCH
NB11.77°R
@KM50+421M
MIXED CROP AND GRAZING FARMING
NB10.15°L
@KM79+054.0M
CROSS 33KV LINE
CROSS 33KV LINE
ITEMBE SHEET 6
NB: THE MAP IS TATTERED AND DEFACED
ITEMBE REG. SECTION
SHT.5