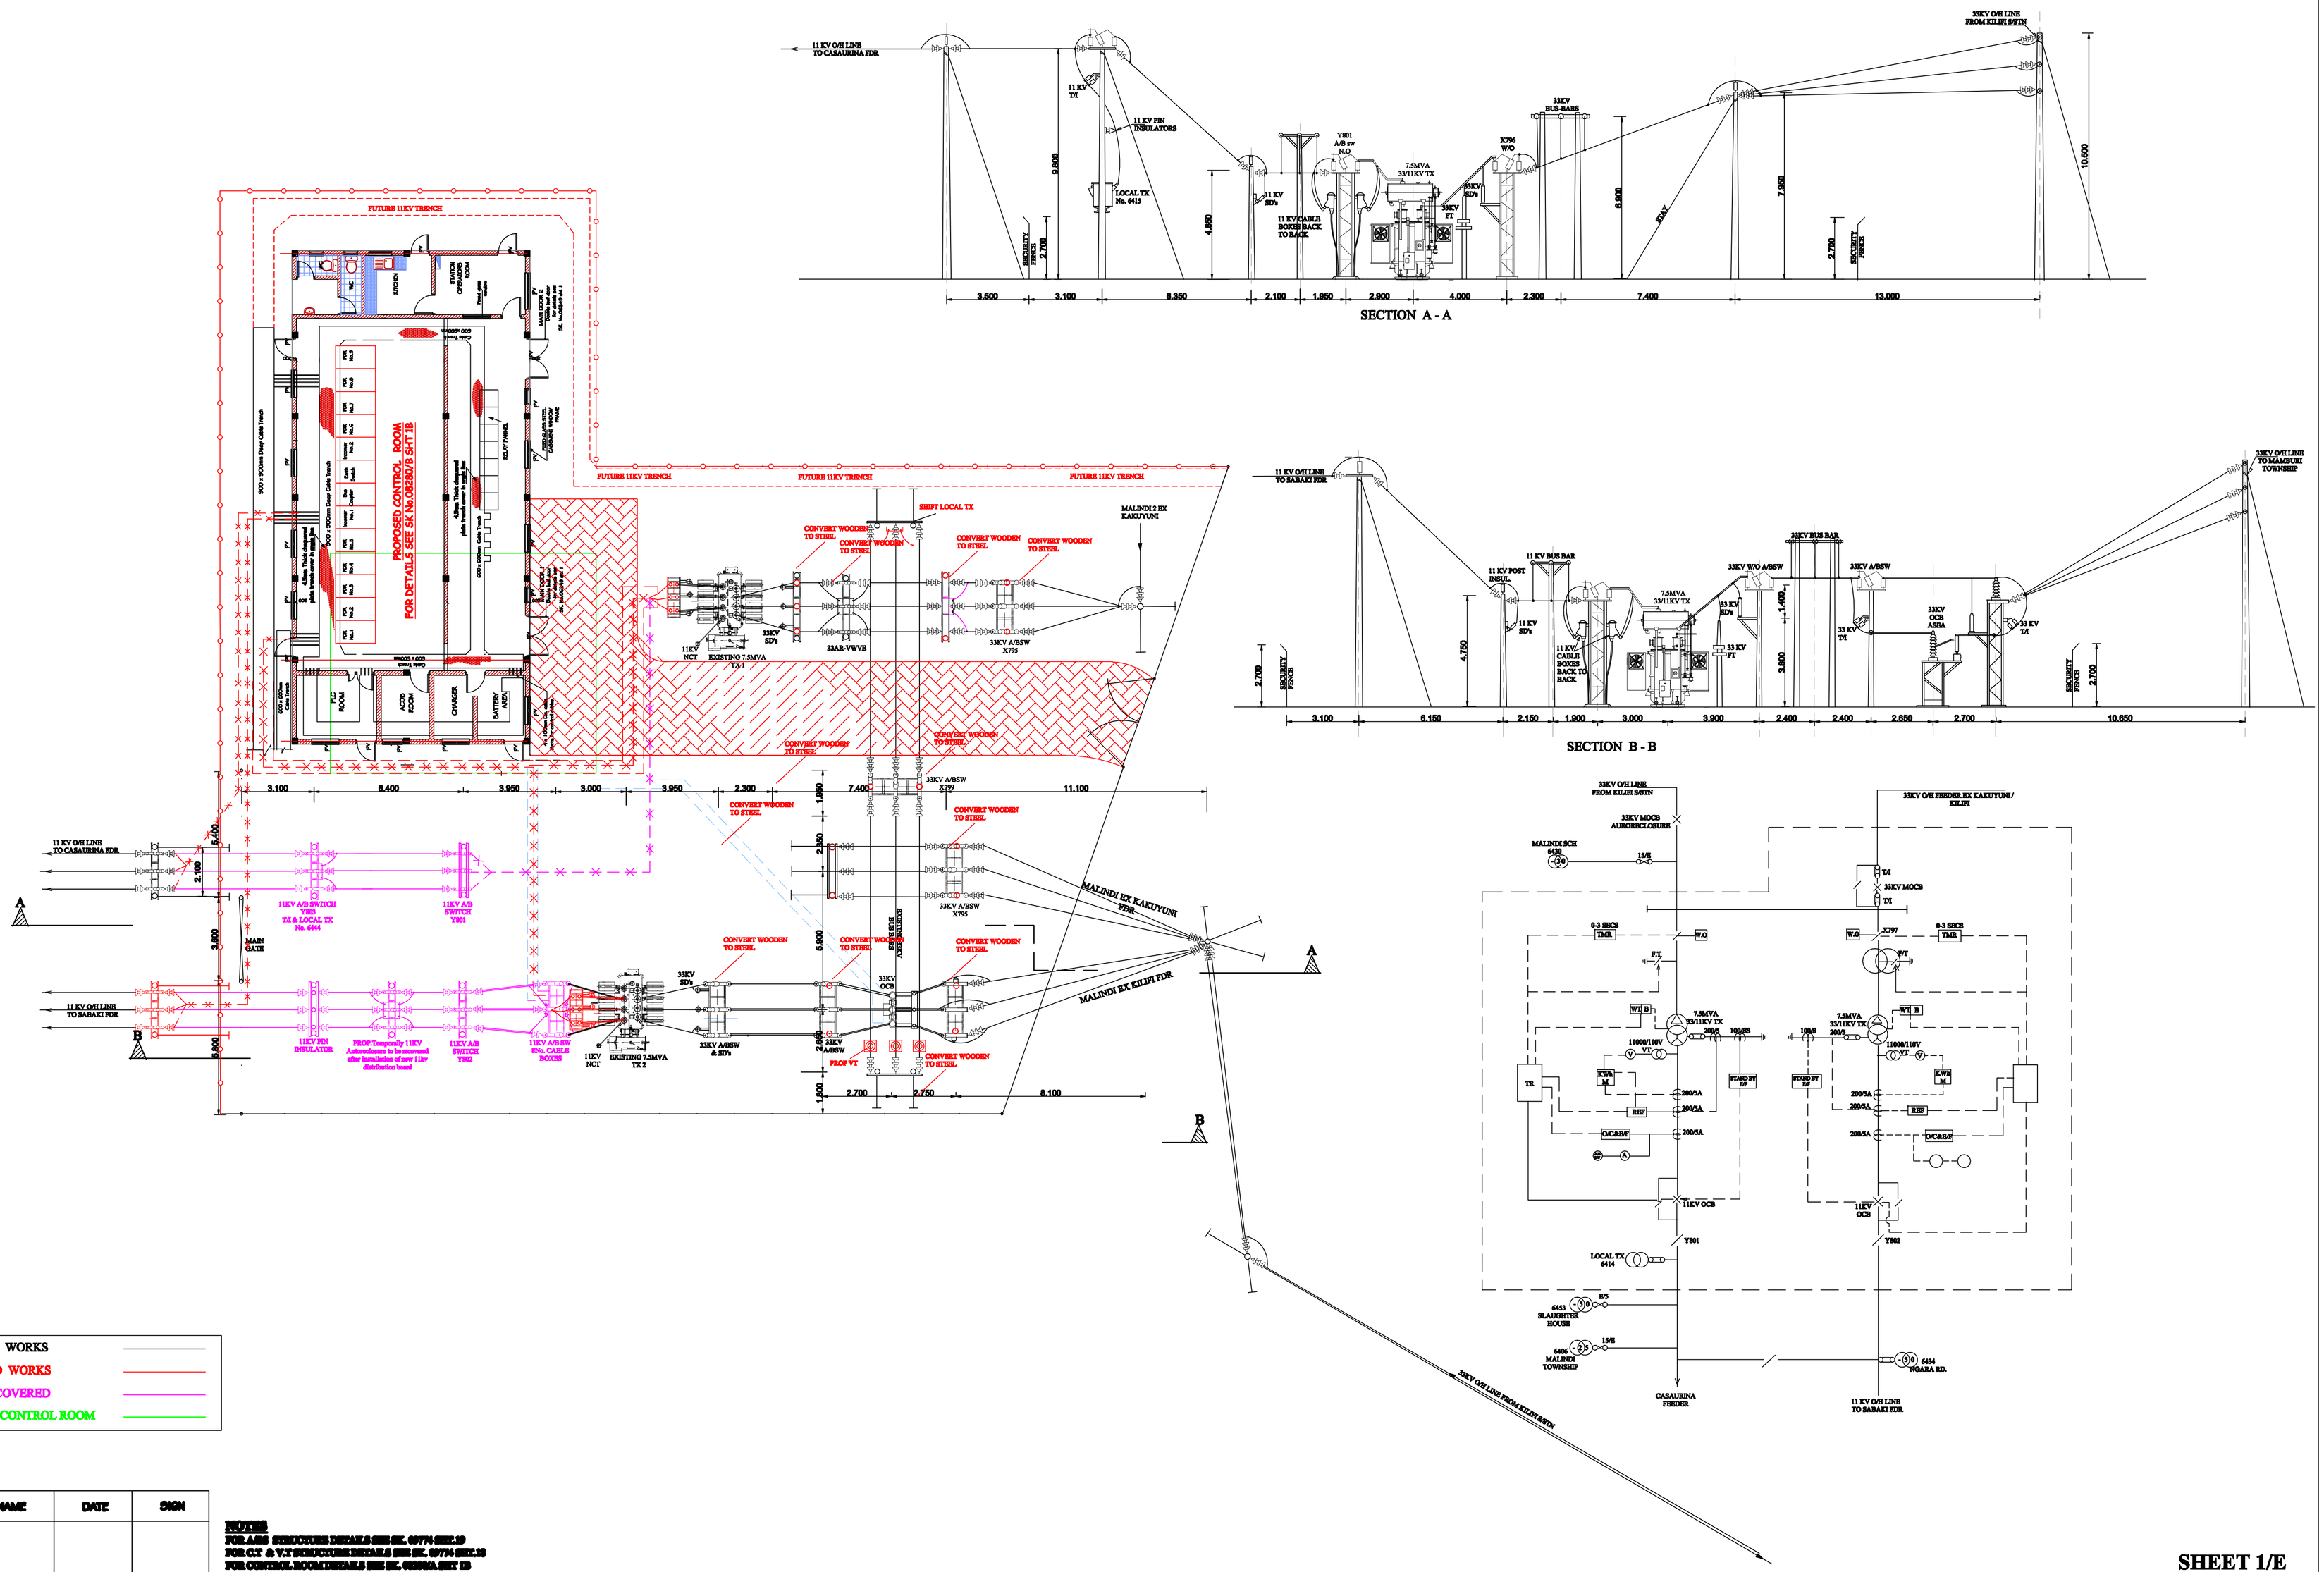

	NAME	DATE	SIGN
APPROVED			
CHECKED ENGINEER I/C			
CHECKED PRINCIPAL D'MAN	B. GAITHO		
DRAWN	J. KAHARE	12/11/2010	Kahare
TRACED			

NOTES
FOR A/BS STRUCTURE DETAILS SEE SK. 09774 SHT.19
FOR C.T & V.T STRUCTURE DETAILS SEE SK. 09774 SHT.18
FOR CONTROL ROOM DETAILS SEE SK. 08280/A SHT 1B

REF	REVISION	DATE	SIGN	CHECKED	DATE
1					
2					
3					
4					
5					
6					

GENERAL ARRANGEMENT FOR 33/11KV MALINDI S/STN - MALINDI

SCALE 1:100

SHEET 1/E

K. P. & L. Co. Ltd

SK. No. 06390/C