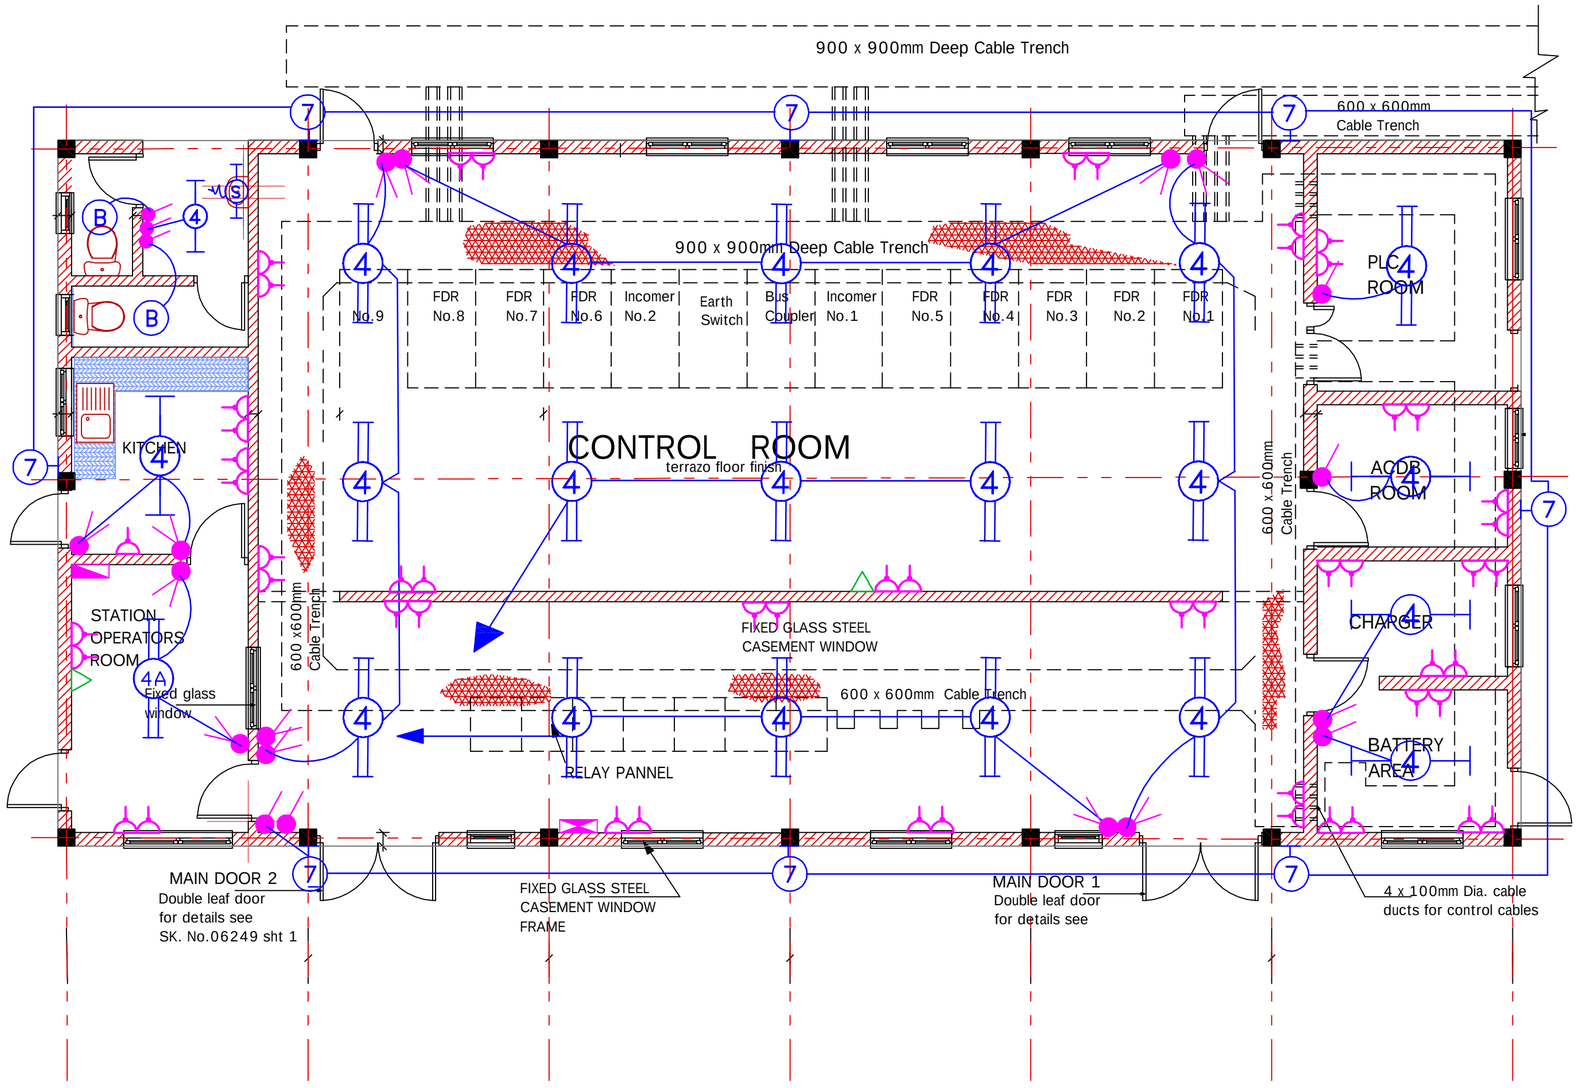

LIST OF SYMBOLS

SYMBOL	ELECTRICAL LEGEND	LIST NO.
7	VANDAL RESISTANT FLORESCENT BULKHEAD AS TERMLITE PATROL BHWP 2008 COMPLETE WITH 2X8W/T5 300MM LAMPS	
B	100W CIELING SPHERE COMLETE WITH LAMP AS THORN CAT NO. MTC 1100. (OR 1060) 60 WATTS OR NOVA	
4	1200mm 2 X 36W FLUOR FLG COMP WITH TUBE AS "THORN" CAT NO. PP 236	
4	1200mm 1 X 36W FLUOR FLG COMP WITH TUBE AS "THORN" CAT NO. PP 136	
2	600mm 1x18W FLUORESCENT FTG COMPLETE WITH TUBE AS THORN CAT NO. PP118	
7	13W WALL MOUNTED SHUTTERED SHOWER SOCKET (115/230) AND ON / OFF PULL SWITCH SIMILAR TO THORN VIEWPOINT FLUORESCENT	
	13 AMP SWITCH SOCKET OUTLET SINGLE AS CRABTREE	
	13 AMP SWITCH SOCKET OUTLET TWIN AS CRABTREE	
	TELEPHONE OUTLET AS CRABTREE	
	TELEVISION OUTLET AS CRABTREE	
	6A ONE GANG ONE WAY PLATE SWITCH AS CRABTREE	
	6A TWO GANG ONE WAY PLATE SWITCH AS CRABTREE	
	6A ONE GANG TWO WAY PLATE SWITCH AS CRABTREE	
	6A TWO GANG TWO WAY PLATE SWITCH AS CRABTREE	
	CONSUMER CONTROL UNIT	
	COOKER CONTROL UNIT	
	DISTRIBUTION BOARD	

GROUND FLOOR PLAN

SHEET 1C

	NAME	DATE	SIGN
APPROVED			
CHECKED ENGINEER I/C			
CHECKED PRINCIPAL D'MAN	B. GAITHO		
DRAWN	J.M.Kahare	23/02/2010	Kahare
TRACED			

REF	REVISION	DATE	SIGN	CHECKED	DATE
1					
2					
3					
4					
5					
6					

DETAILS OF 11KV. CONTROL ROOM FOR UPTO 13 PANNELS
(FROM 7.5 MVA TX INDOOR S/STN)

K.P.&L.Co.Ltd

SK. No. 08280/B