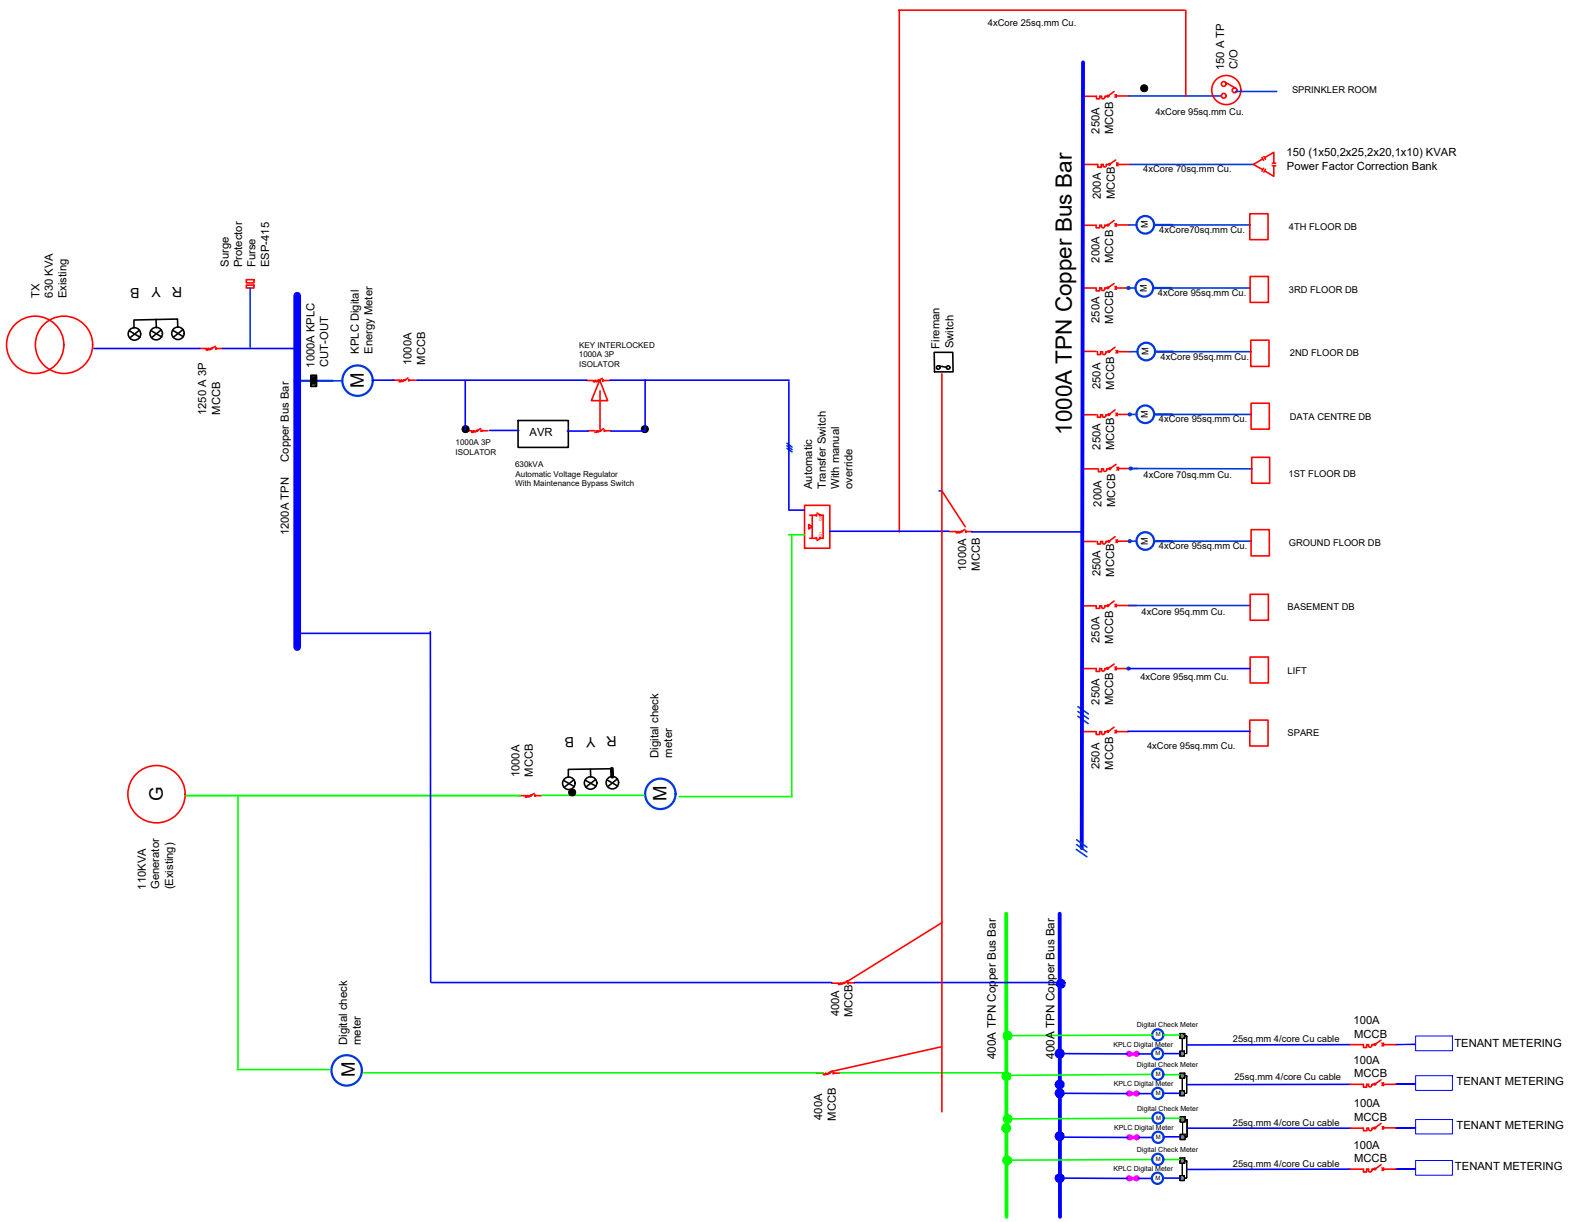

NO	GENERAL NOTES
1	ll dimensions in the drawing are in MM
2	Do not scale from this drawing, Use figured dimensions ONLY
3	All Drawings must be read in conjuction with architectural and mechanical Engs. layouts
4	positions of outlets to be marked and approved prior to installation of boxes
5	The positions of various electrical items as shown on the drawings are provisional. Final positions to be confirmed in the detailed working drawings
6	The contractor shall check all door swings and ensure the switches are installed on the lock side

NO	REVISION NOTES

Project : NEW LV SWITCHBOARD FOR ELECTRICITY HOUSE KISUMU

Client: KENYA POWER

Drawing Title: LV SWITCHBOARD - ROOM

Scale	Job No.
Drawing No: 01	Revision No
Date: APRIL 2021	Designed: S.V.S
	Drawn: S.V.S
	Checked: C.K.M

Architect