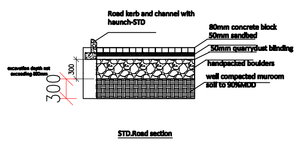

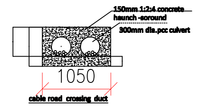

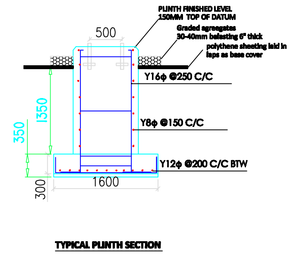

TYPICAL PLINTH SECTION

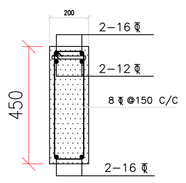

SEC. 1–1

TYP B2 END

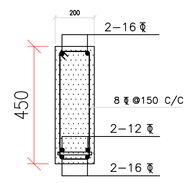

SEC. 2–2

TYP B2 MID

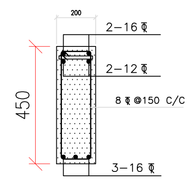

SEC. 3–3

TYP B1 END

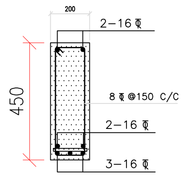

SEC. 4–4

TYP B1 MID

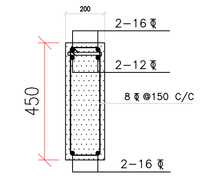

SEC. 1–1

TYP B4 END

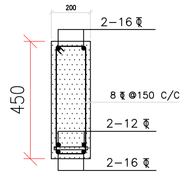

SEC. 4–4

TYP B4 MID

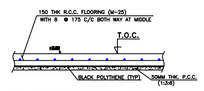

TYP. CROSS SECTIONAL DET. OF FLOORING

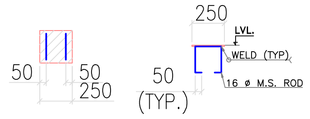

TRUSS INSERTS

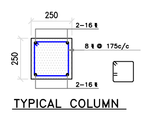

TYPICAL COLUMN

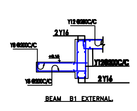

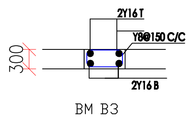

BM B3

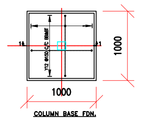

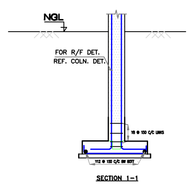

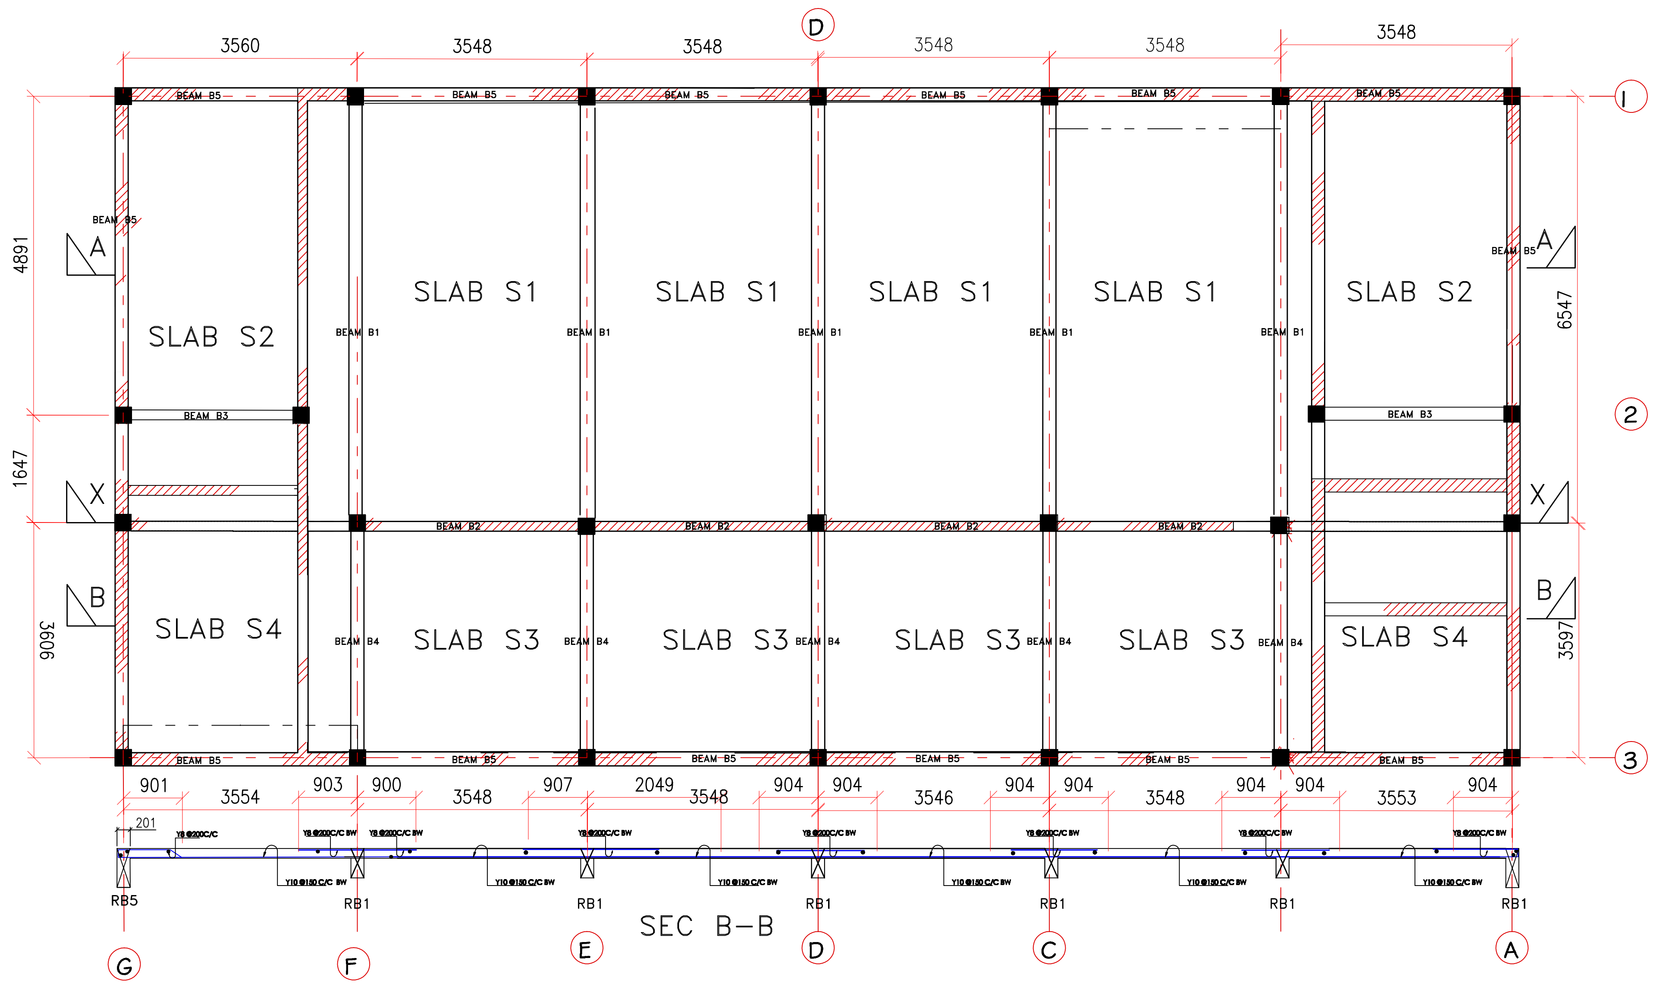

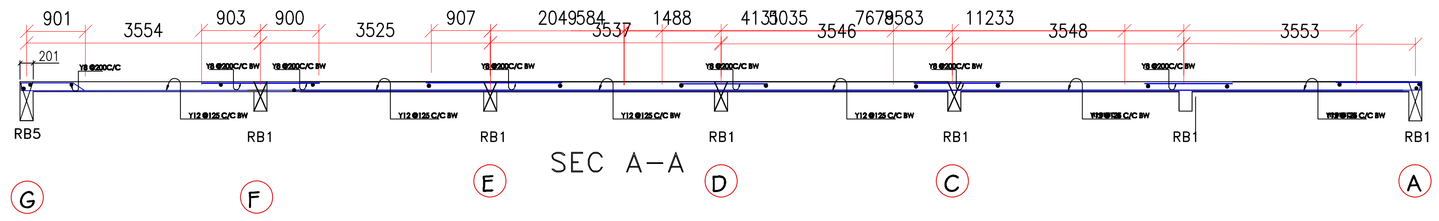

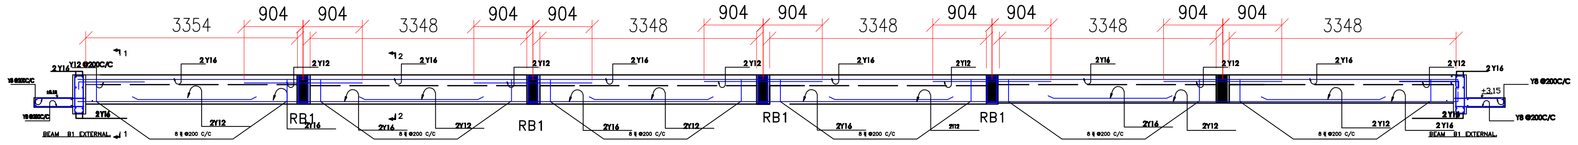

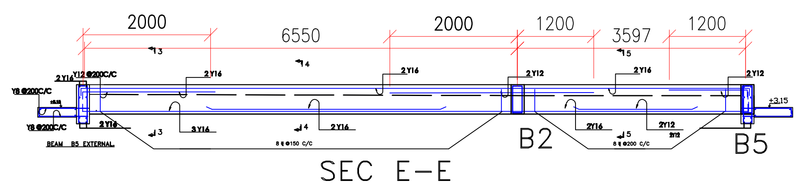

	NAME	DATE	SIGN
APPROVED			
CHECKED ENGINEER I/C			
CHECKED PRINCIPAL D/MAN	B. GAITHO		
DRAWN	J.M.Kahare	23/02/2010	Kahare
TRACED			

REF	REVISION	DATE	SIGN	CHECKED	DATE
1					
2					
3					
4					
5					
6					

11KV. CONTROL ROOM RCC & CIVIL WORKS

SCALE 1 :50

SHEET 1D

K.P.&.L.Co.Ltd

SK. No. 08280/B