

ELEVATION 01
SCALE 1:75

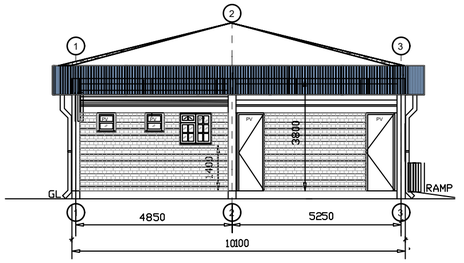

ELEVATION 02
SCALE 1:75

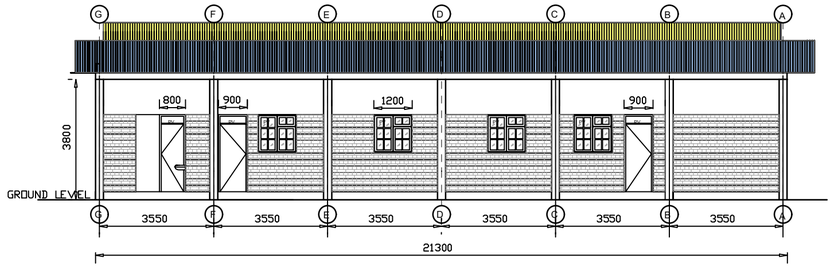

ELEVATION 03
SCALE 1:75

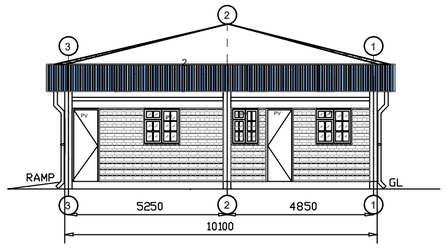

ELEVATION 04
SCALE 1:75

GROUND FLOOR PLAN
SCALE 1:75

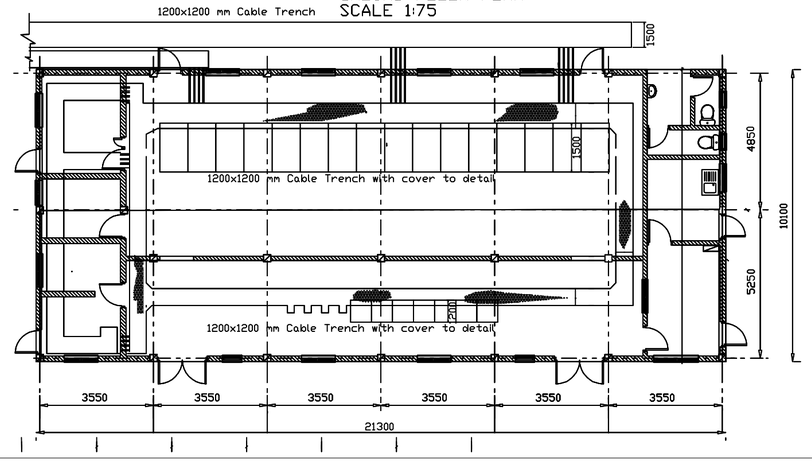

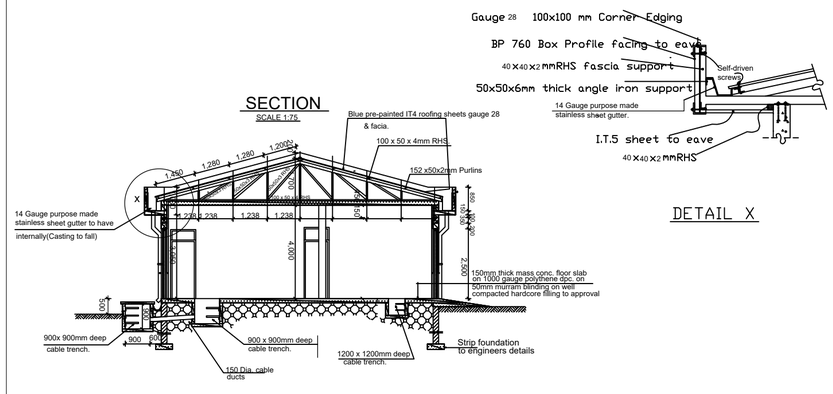

GENERAL NOTES:

1:THE MINIMUM 28 DAYS CONCRETE STRENGTH SHOULD BE;
COLUMN CLASS 25/30
WATER TANK & LIFT SHAFT WALLS CLASS 25/30
ALL OTHER STRUCTURAL MEMBERS CLASS 20/25

2:REINFORCEMENT TO BE HIGH YIELD RIBBED ('T') BARS WITH MINIMUM TENSILE STRENGTH OF 500N/mm2

3: MINIMUM COVER TO MAIN REINFORCEMENT TO BE;

COLUMNS	=40mm
CONCRETE WALLS	=40mm
FLOOR BEAMS	=25mm
FLOOR SLABS	=20mm
STAIRCASE	=20mm

4: MINIMUM LAPS ARE 50 x DIAMETER OF THE BAR

5: ALL REINFORCEMENT TO BE INSPECTED BY THE STRUCTURAL ENGINEER BEFORE CONCRETING

6: THE STRUCTURAL DRAWING TO BE READ IN CONJUNCTION WITH ARCHITECTURAL & M.E.P DRAWINGS

7: ALL FOUNDATIONS TO BE TAKEN DOWN TO FIRM BEARING STRATA TO ENGINEER'S APPROVAL.

8: FOUNDATIONS DESIGNED FOR ALLOWABLE BEARING PRESSURE OF 250 KN/m2

SPECIFIC NOTES:

THE SUBSTATION LEVEL ADOPTED FOR KPLC SHOULD BE AS FOLLOWS:

1. CONTROL BUILDING SHOULD BE 1 METER ABOVE SWITCH YARD LEVEL.

2. SWITCH YARD LEVEL SHOULD BE 600MM ABOVE AVERAGE ADJACENT GROUND LEVEL (TO AVOID FLOODING)

3. THE AVERAGE ROAD LEVEL SHOULD DRAIN WATER OUTSIDE THE SUBSTATION PREMISE.

4. TOP OF TRANSFORMER LEVELS TO BE 500MM ABOVE SWITCH YARD

NO.	DATE	REVISION	CHECKED	SIGN

ALL DIMENSIONS AND LEVELS ARE TO BE VERIFIED ON SITE BY THE CONTRACTOR BEFORE COMMENCING ANY WORK.

THE COPYRIGHT IN THIS DRAWING, INCLUDING THE DESIGN AND DETAILS SHOWN HEREON, IS RESERVED BY THE ENGINEERS.

THIS DRAWING IS NOT TO USED IN WHOLE OR PART OTHER THAN FOR THE INTENDED, PURPOSE AND PROJECT, AS DEFINED ON THIS DRAWING. REFER TO THE CONTRACT FOR FULL TERMS AND AND CONDITIONS.

CONSULTANT:

KENYA POWER & LIGHTING COMPANY.

Project
STANDARD SUB-STATION
GENERAL ARRANGEMENT

Description: CONTROL ROOM BUILDING ELEVATIONS

Designed by:	Drawn by:	Checked by:

Scale 1:25/50/75/100	Date
Project No	Drawing. Number **L02**