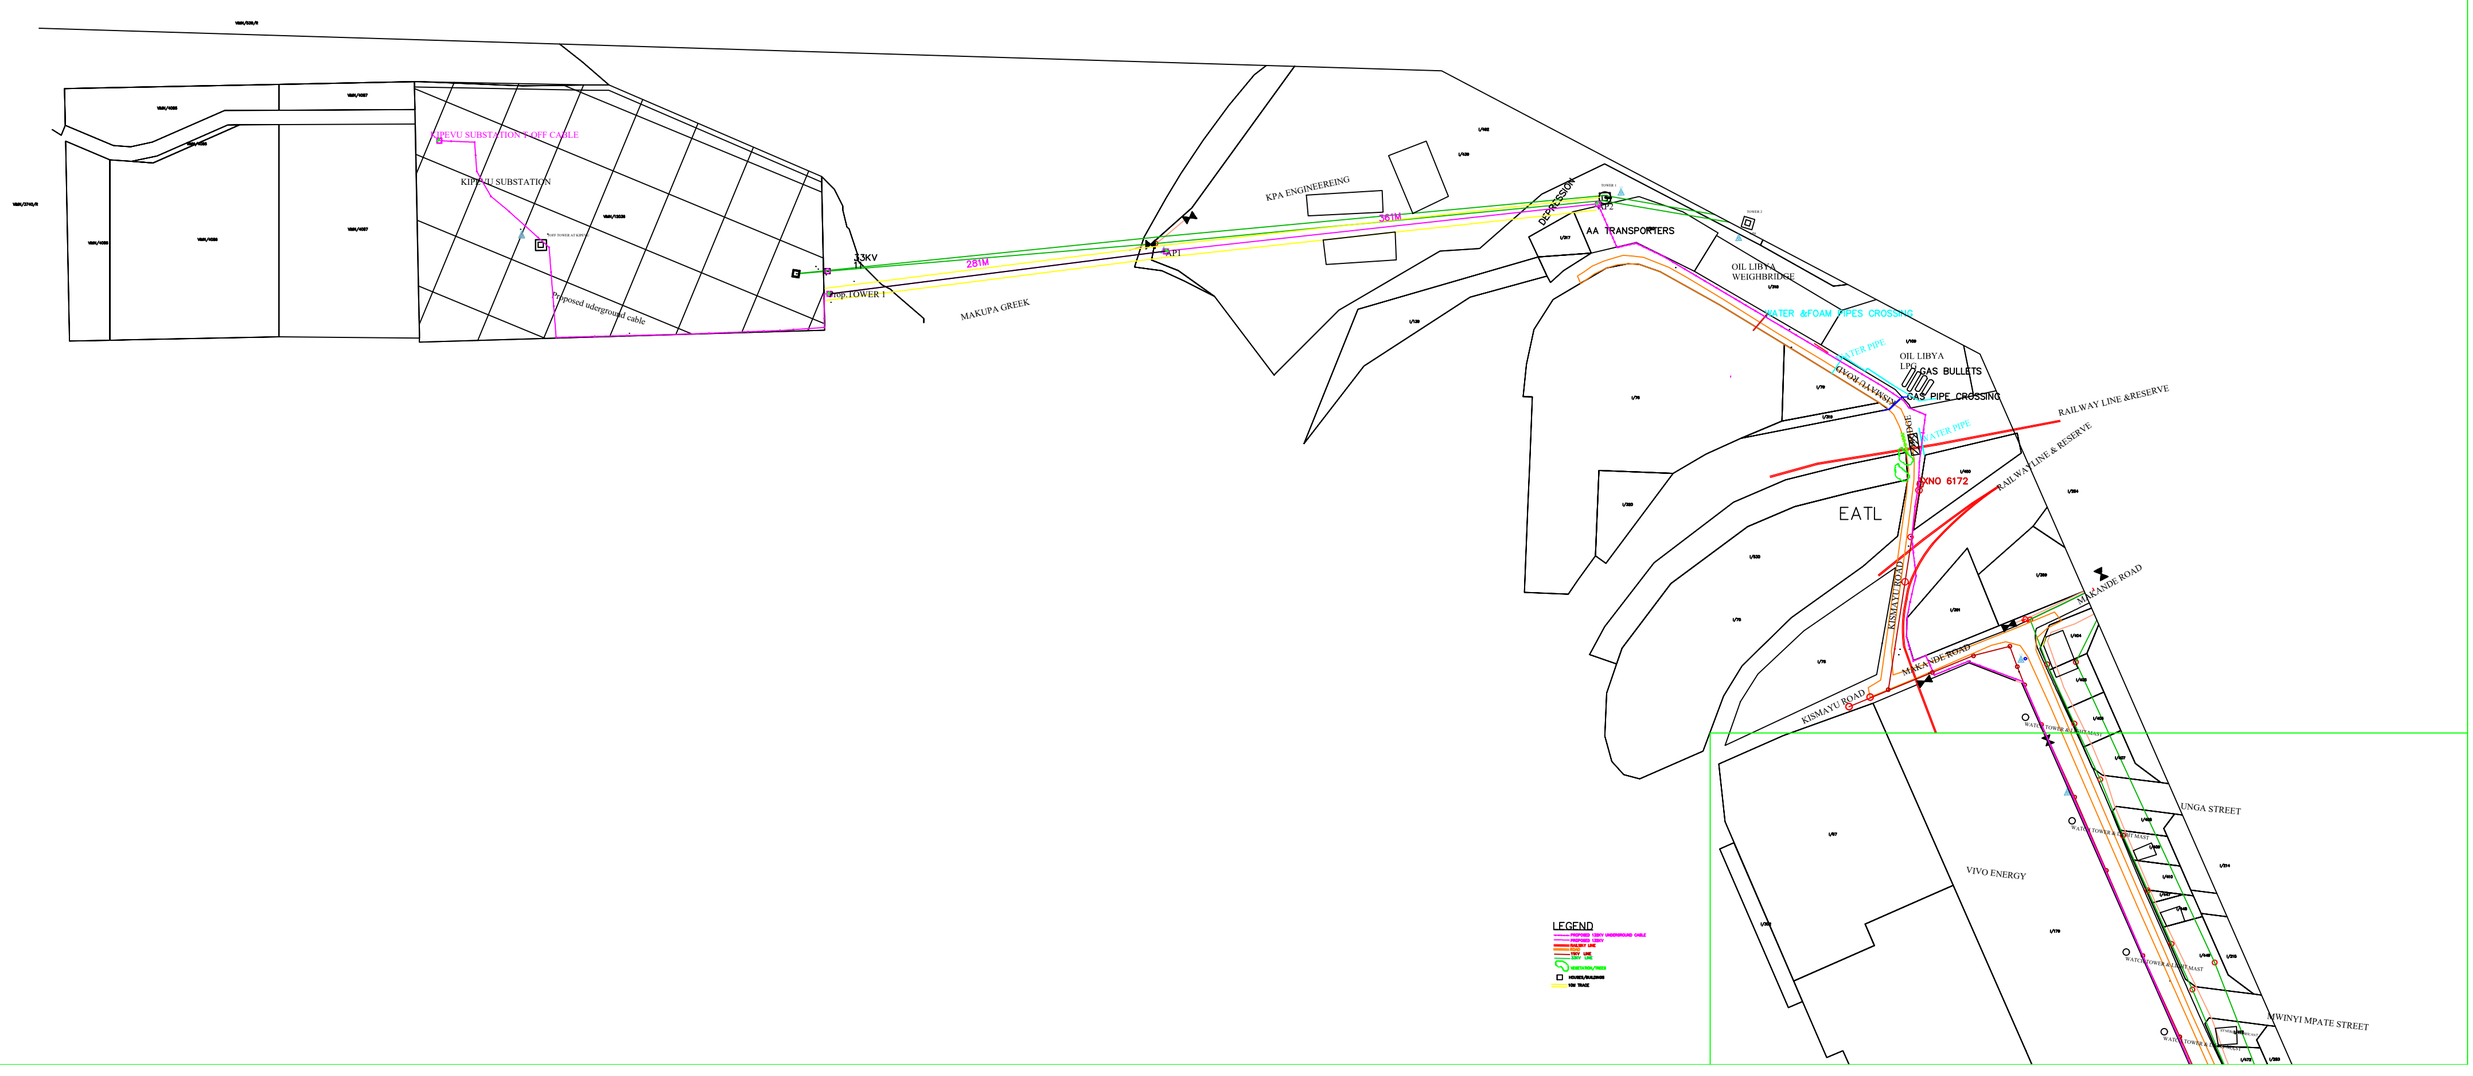
KIPEVU SUBSTATION 2 OFF CABLE
KIPEVU SUBSTATION
Proposed udergrouind cable
33KV
281M
361M
TOWER 1
KAP1
MAKUPA GREEK
KPA ENGINEEREING
DEPRESSION
KP3
AA TRANSPORTERS
OIL LIBYA WEIGHBRIDGE
WATER &FOAM PIPES CROSSING
WATER PIPE
OIL LIBYA LPG GAS BULLETS
GAS PIPE CROSSING
RAILWAY LINE &RESERVE
WATER PIPE
KKNO 6172
EATL
KISMAYU ROAD
MOMBASA ROAD
KISMAYU ROAD
VIVO ENERGY
LINGA STREET
MWINYI MPATE STREET
LEGEND