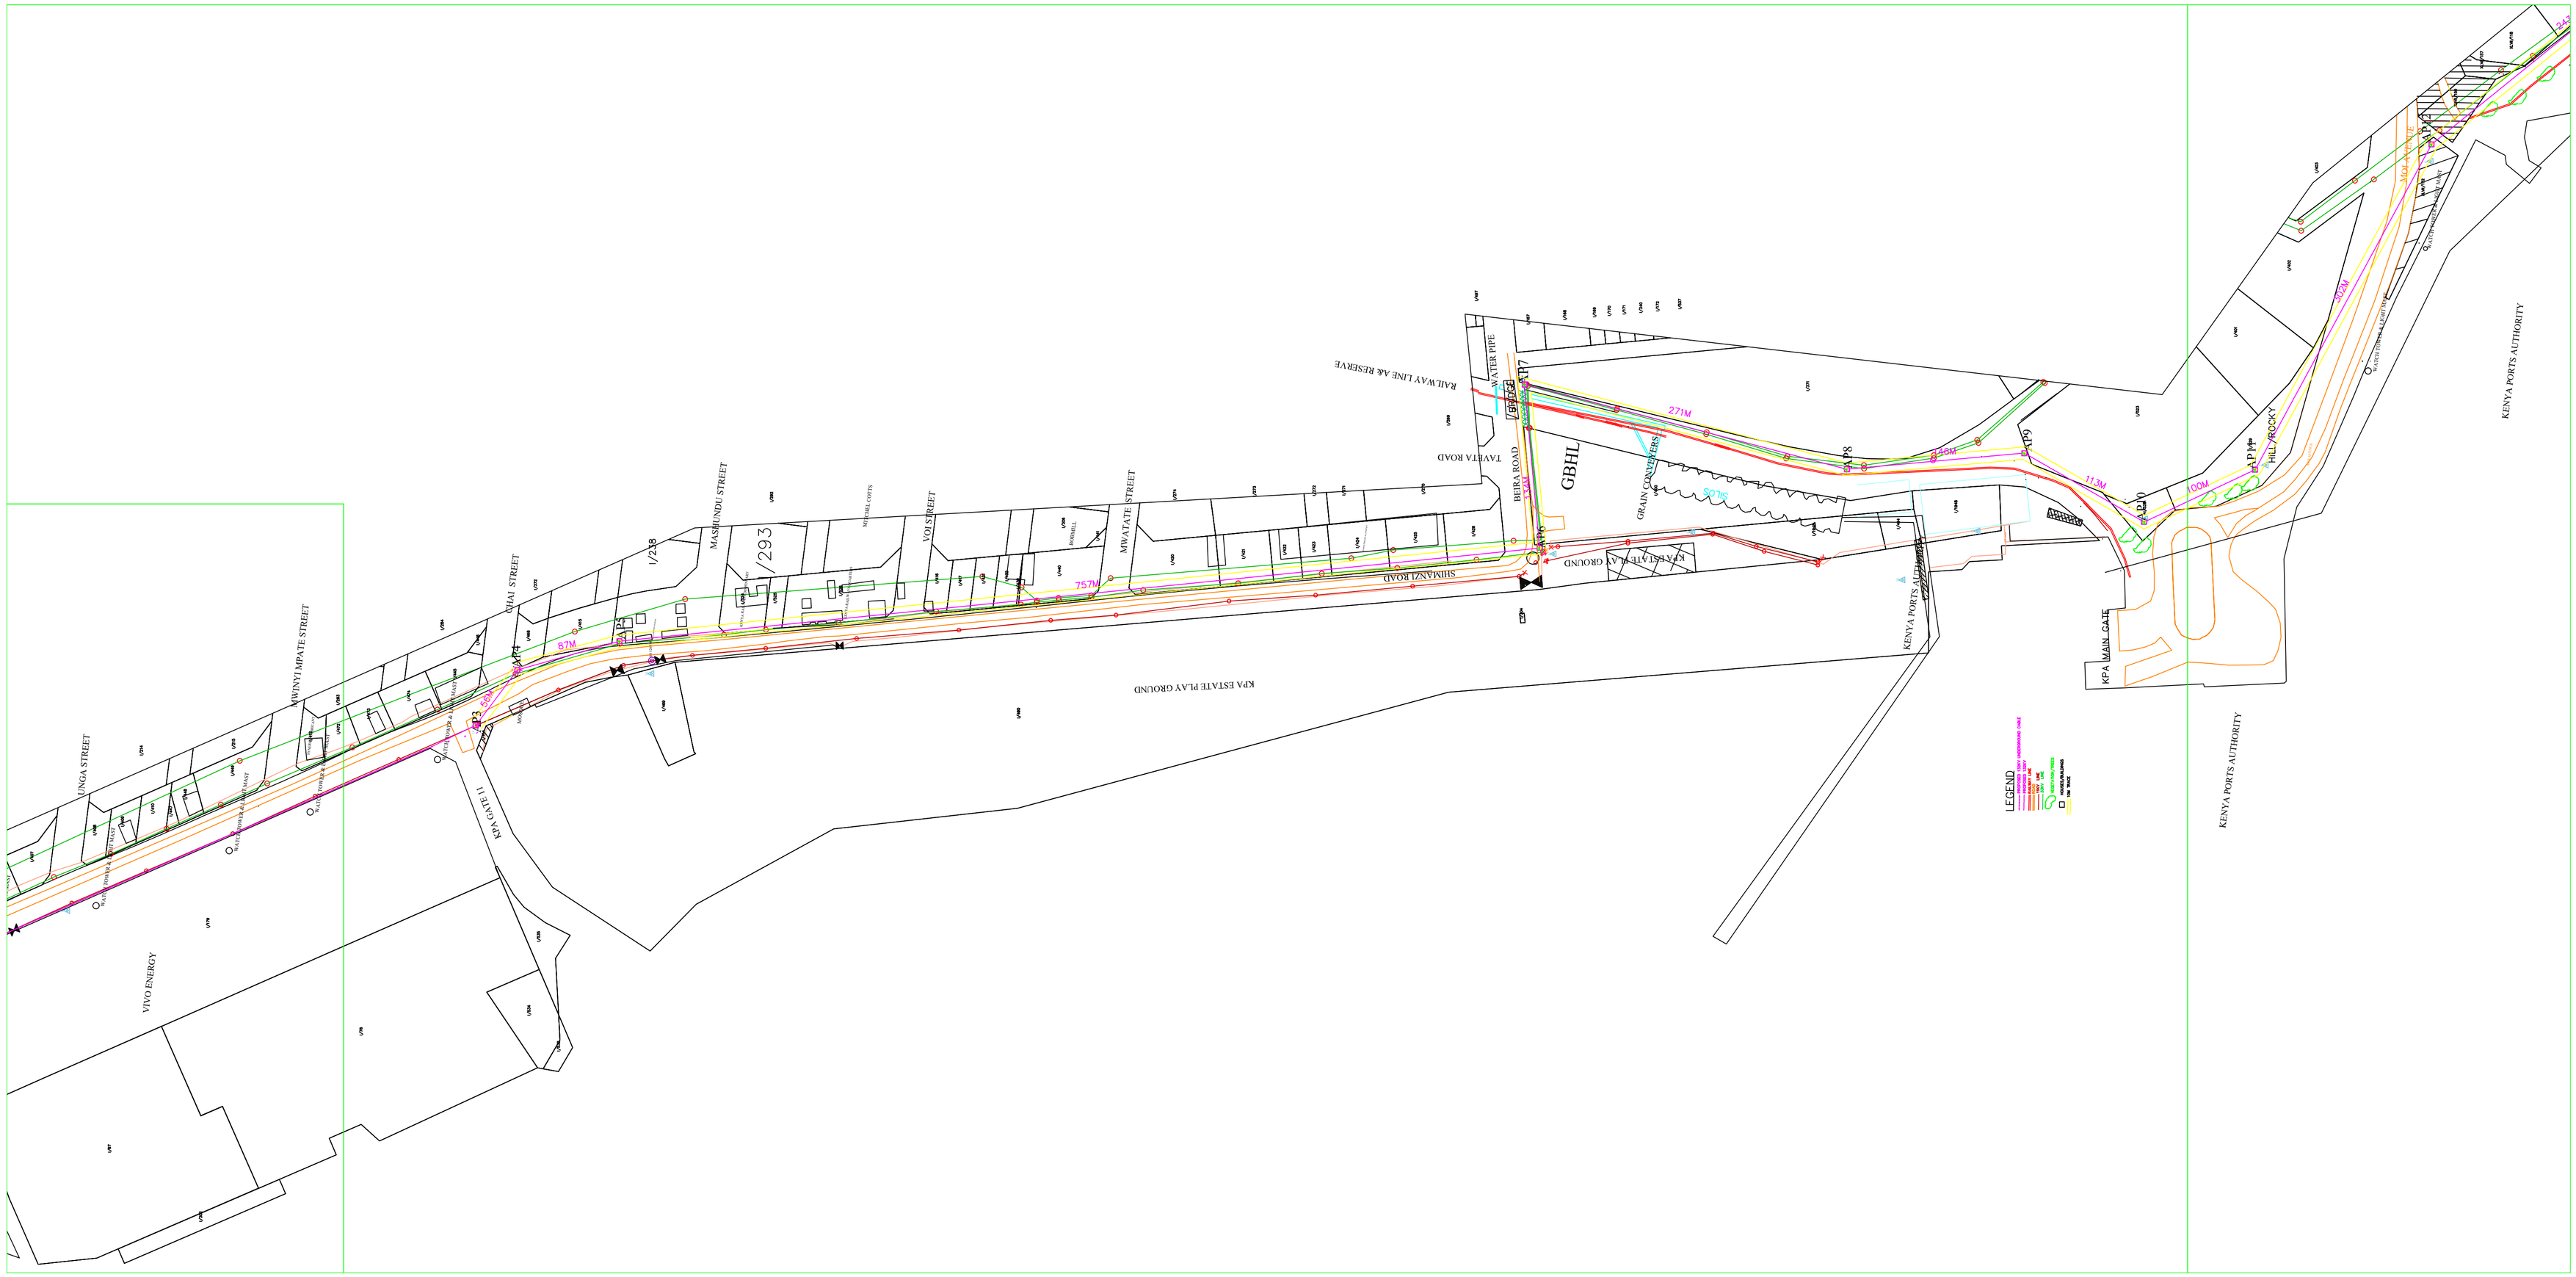
KENYA PORTS AUTHORITY
KENYA PORTS AUTHORITY
KENYA PORTS AUTHORITY
HILL ROCKY
KPA MAIN GATE
KENYA PORTS AUTHORITY
GRAIN CONTAINERS
GBHL
KPA PS
KPA ESTATE PLAY GROUND
KPA ESTATE PLAY GROUND
BEIRA ROAD
TAVETA ROAD
RAILWAY LINE A& RESERVE
WATER PIPE
SHIMANZI ROAD
MWATATE STREET
MASHUNDU STREET
CHAI STREET
MWINYI MPATE STREET
UNGA STREET
KPA GATE 11
VIVO ENERGY
LEGEND
271M
757M
97M
11M
100M
40M
30M
50M
1/238
1/293