VRA 008

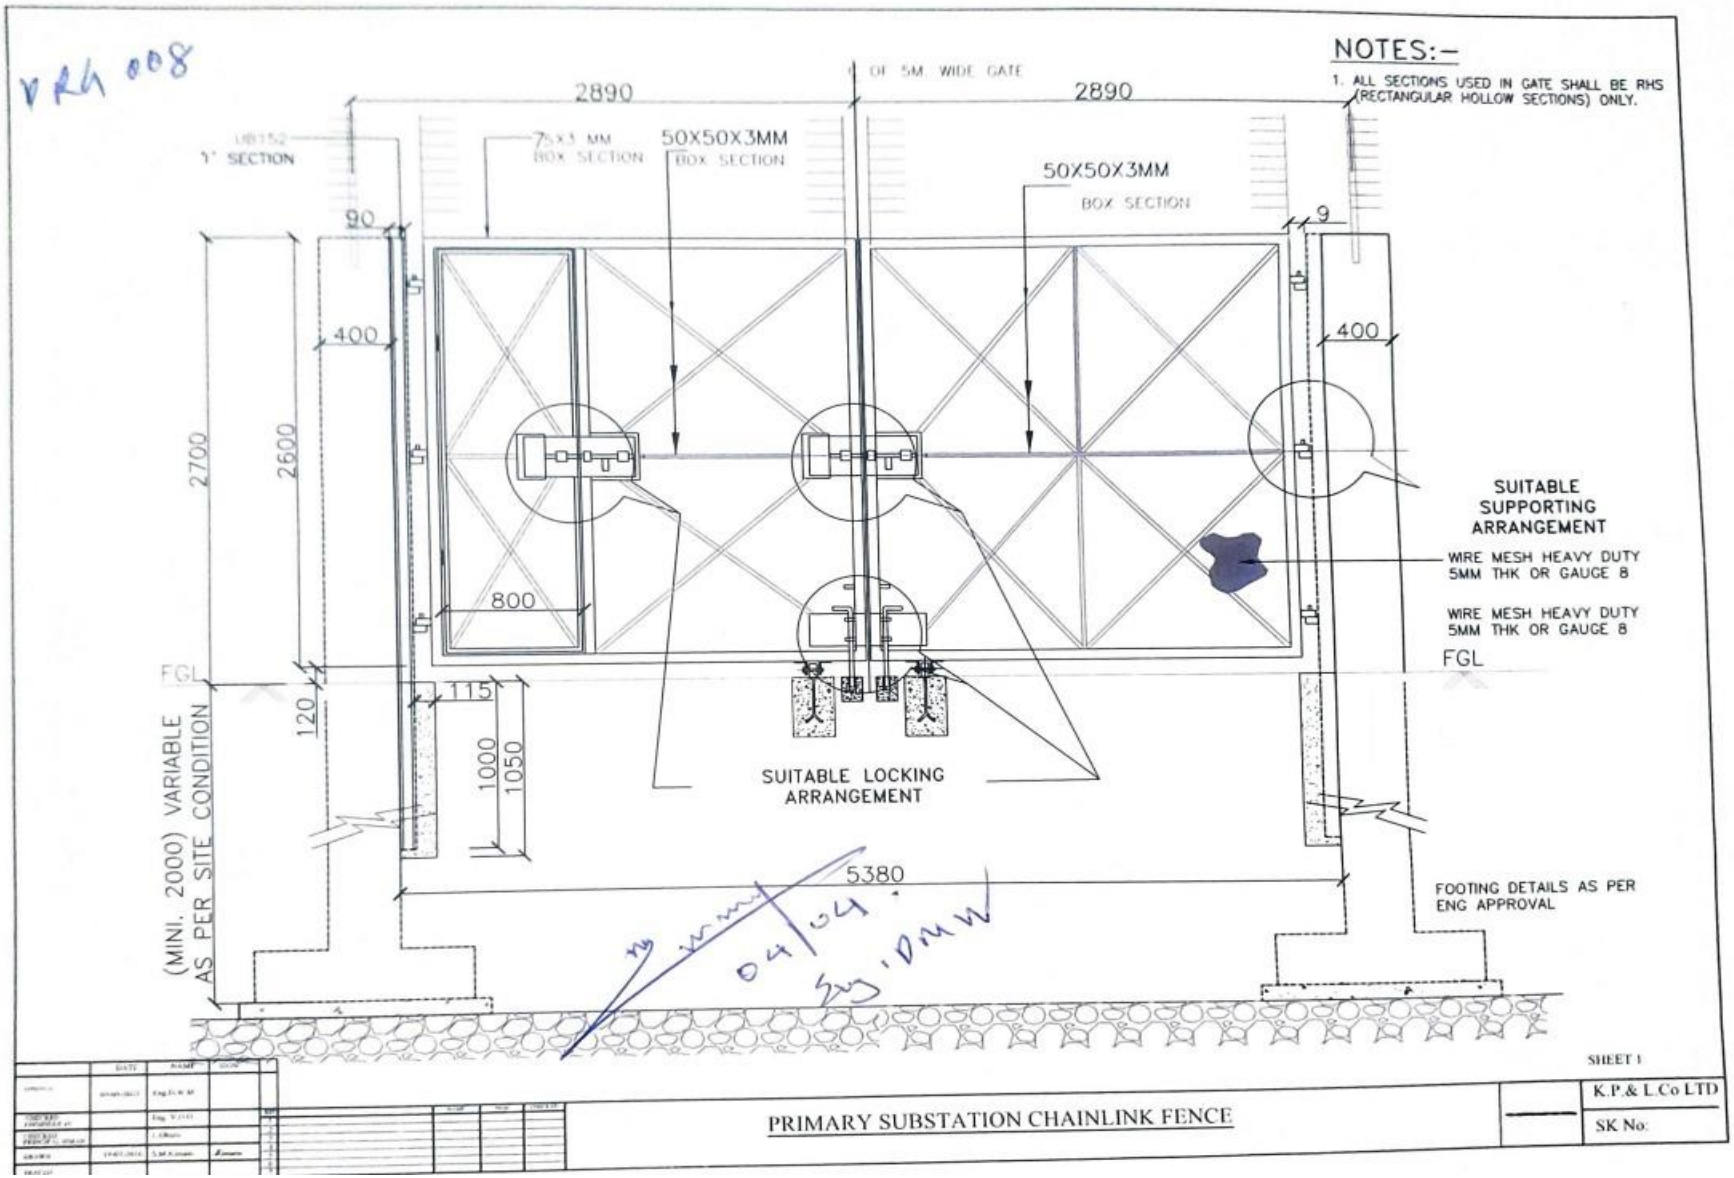
NOTES:-
1. ALL SECTIONS USED IN GATE SHALL BE RHS (RECTANGULAR HOLLOW SECTIONS) ONLY.
OF 5M WIDE GATE
2890
2890
UB152
'I' SECTION
75X3 MM
BOX SECTION
50X50X3MM
BOX SECTION
50X50X3MM
BOX SECTION
90
9
400
400
2700
2600
800
FGL
120
115
1000
1050
(MINI. 2000) VARIABLE
AS PER SITE CONDITION
SUITABLE LOCKING
ARRANGEMENT
SUITABLE
SUPPORTING
ARRANGEMENT
WIRE MESH HEAVY DUTY
5MM THK OR GAUGE 8
WIRE MESH HEAVY DUTY
5MM THK OR GAUGE 8
FGL
5380
FOOTING DETAILS AS PER
ENG APPROVAL
04/04
SHEET 1
PRIMARY SUBSTATION CHAINLINK FENCE
K.P.& L.Co LTD
SK No: